KEY

- RESTRICTED ACCESS TO RESIDENTS & EDEN PARK PERMIT HOLDERS ONLY
- POLICE
- VARIABLE MESSAGE SIGN LOCATIONS
- TAXIS
- COACH PARKING
- STAGECOACH SERVICES
- NEIGHBOURHOOD SHUTTLE & SANDRINGHAM RD SERVICE
- SKYCITY PARK & RIDE
- PARKING FOR DISABLED
- NO STOPPING
- RESTRICTED TRAFFIC AND/OR PARKING AREA

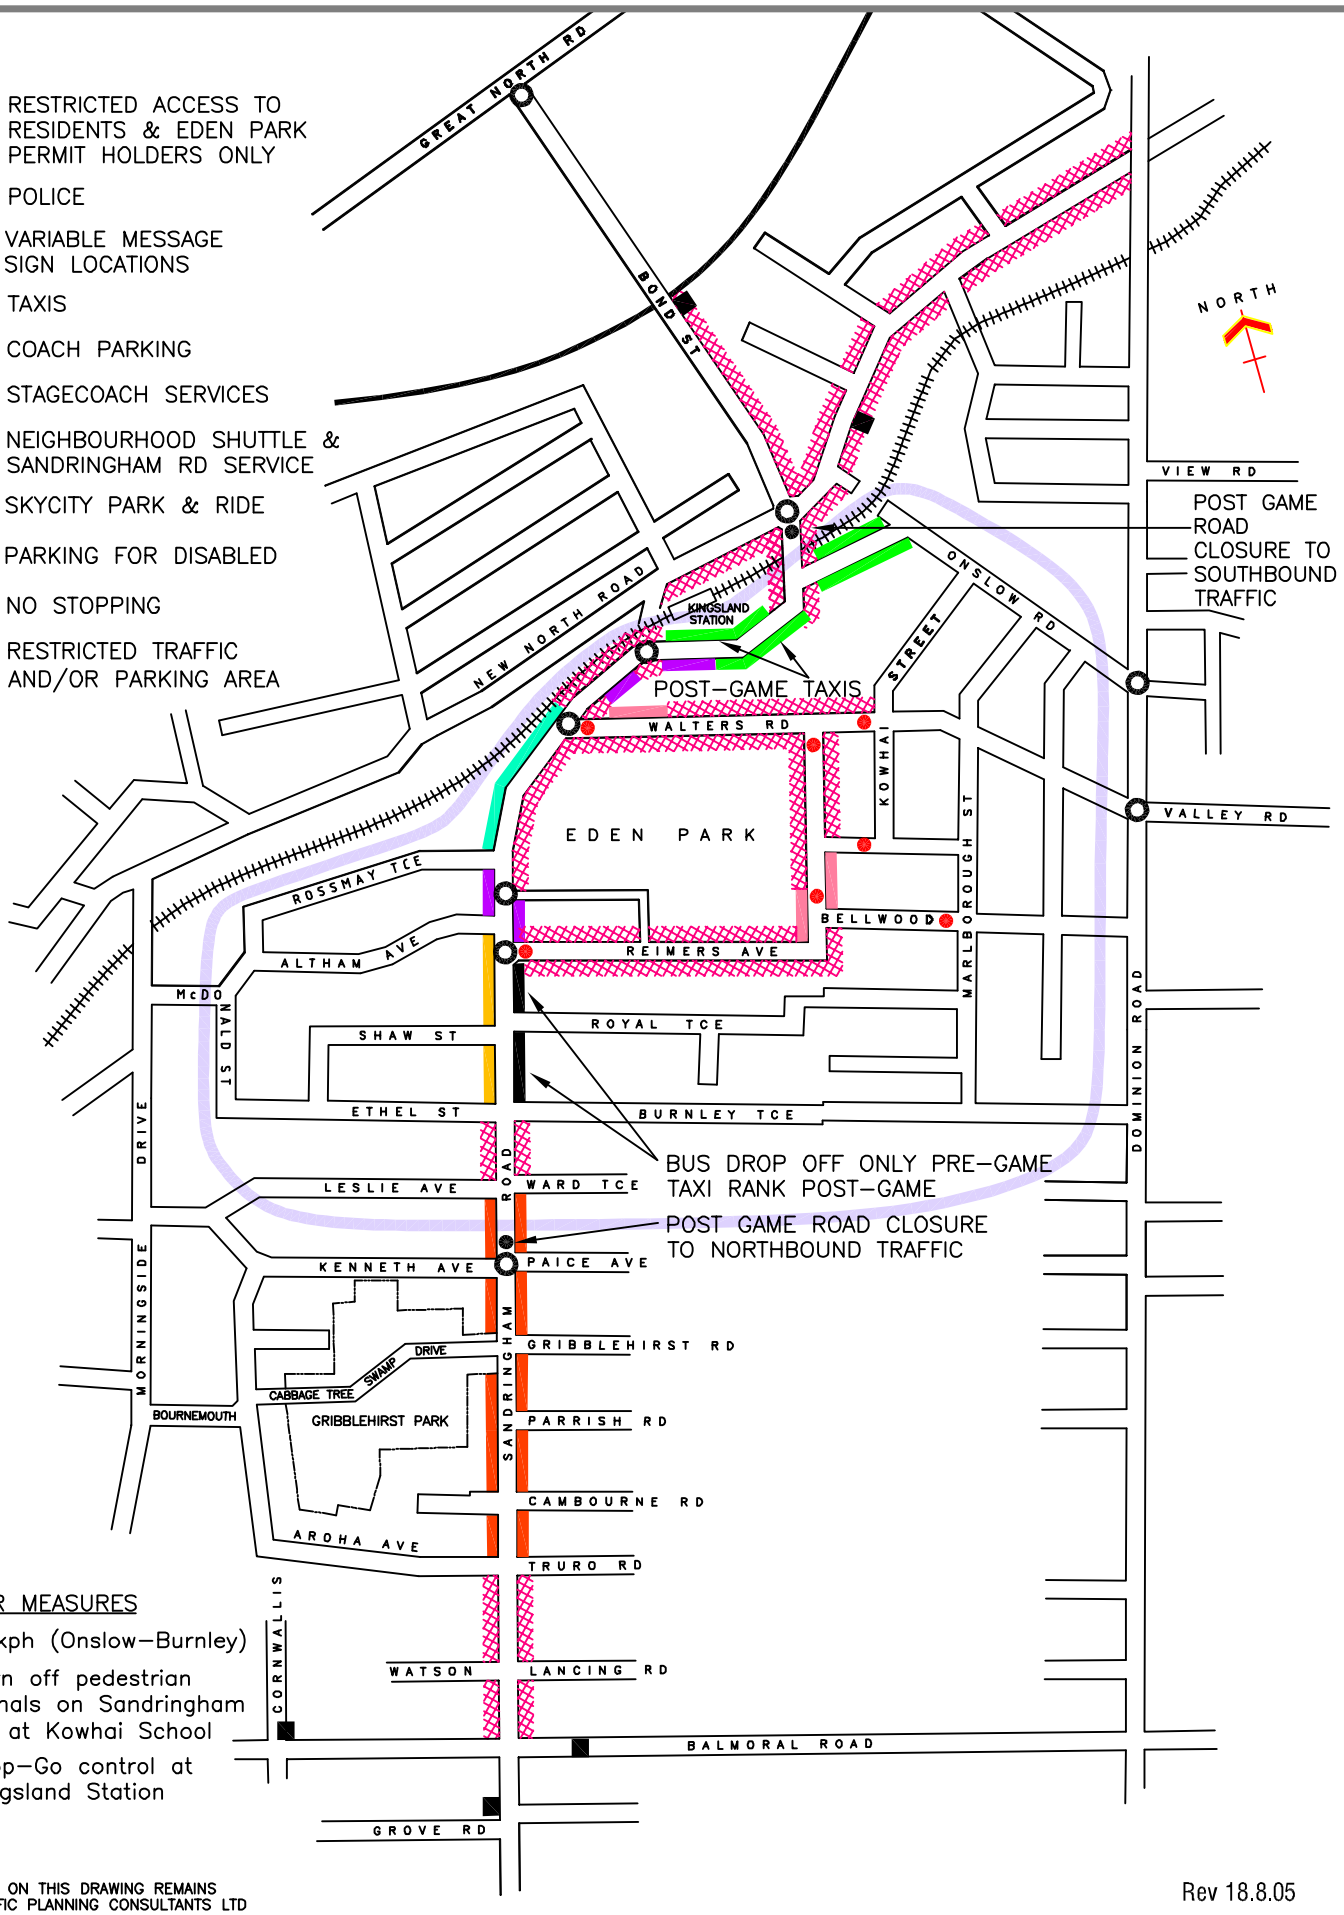

OTHER MEASURES

1) 30kph (Onslow–Burnley)
2) Turn off pedestrian signals on Sandringham Rd at Kowhai School
3) Stop–Go control at Kingsland Station

COPYRIGHT ON THIS DRAWING REMAINS WITH TRAFFIC PLANNING CONSULTANTS LTD

Rev 18.8.05

TPC TRAFFIC PLANNING CONSULTANTS LTD
P.O. Box 60–255 Titirangi Auckland
Ph 09–817 2500
Fax 09–817 2504 email: tpc@trafficplanning.co.nz
DRAUGHTING SERVICES Ph/Fax 09–625 6987 This drawing was produced on AutoCAD

EDEN PARK
TRAFFIC & TRANSPORT MANAGEMENT PLAN
NZ v AUSTRALIA - 3 SEPTEMBER 2005

Scale		
Designed	S Reddish	
Drawn	N Baker	4.8.05
Approved		
DRAWING No.	05193-01	